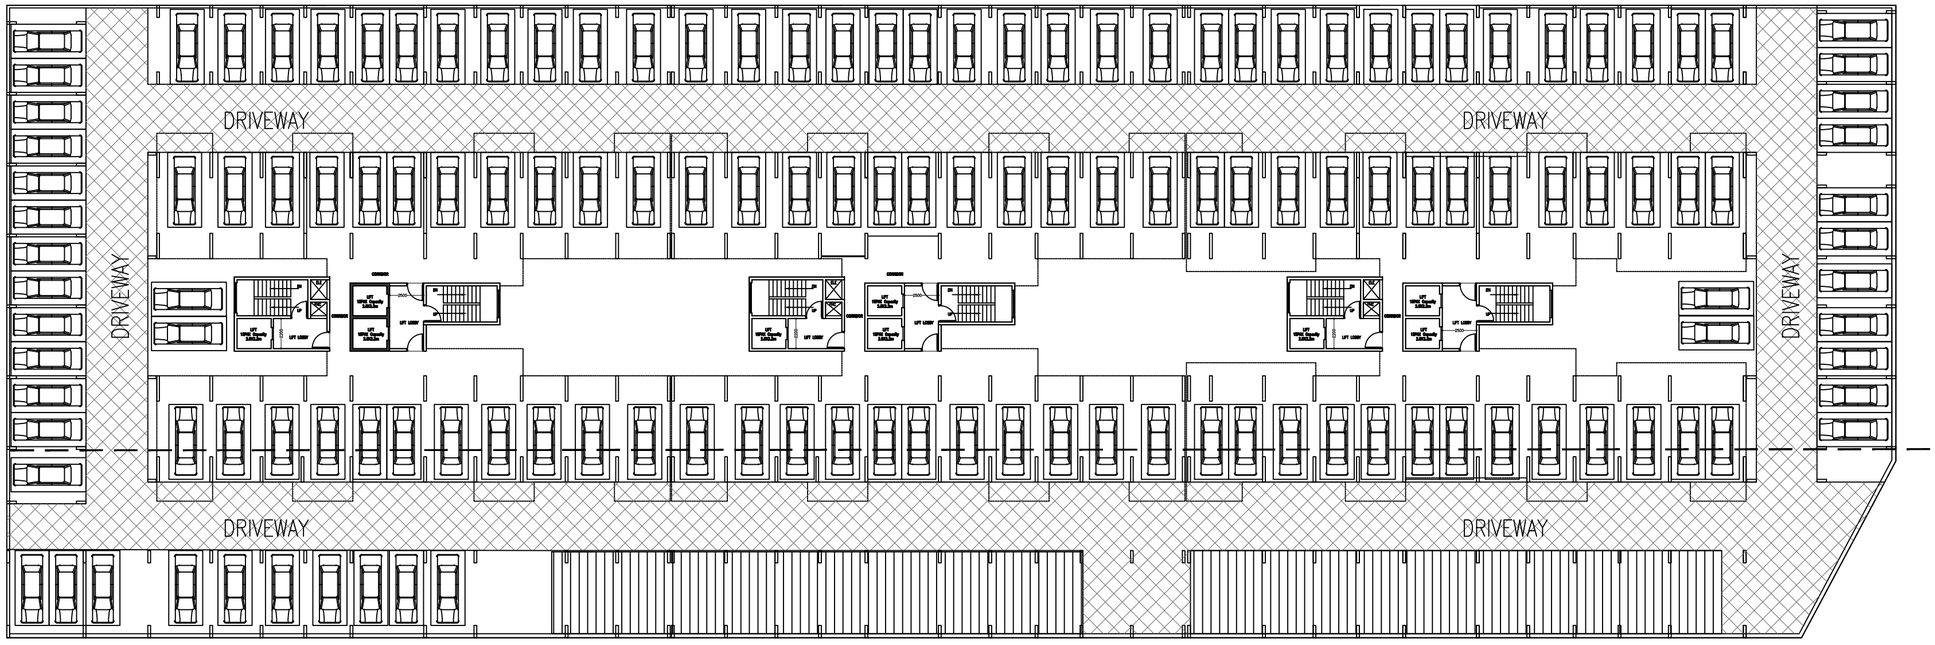

2nd LEVEL STILT FLOOR PLAN

NORTH

NOTE : FOR DETAILED SPECIFICATIONS REFER TENDER DOCUMENT

FOR TENDER PURPOSE

AUTHORIZED CLIENT:

BANGALORE DEVELOPMENT AUTHORITY
OFFICE OF THE EXECUTIVE ENGINEER
T.CHOWDAIAH ROAD, KUMARAPARK WEST,
BENGALURU – 560020

PROJECT TITLE:

DRAWING TITLE:

SECOND LEVEL STILT FLOOR PLAN

	SIZE-A3	DATE: 15/04/2025
DRAWING NUMBER		REV
A-04		T0